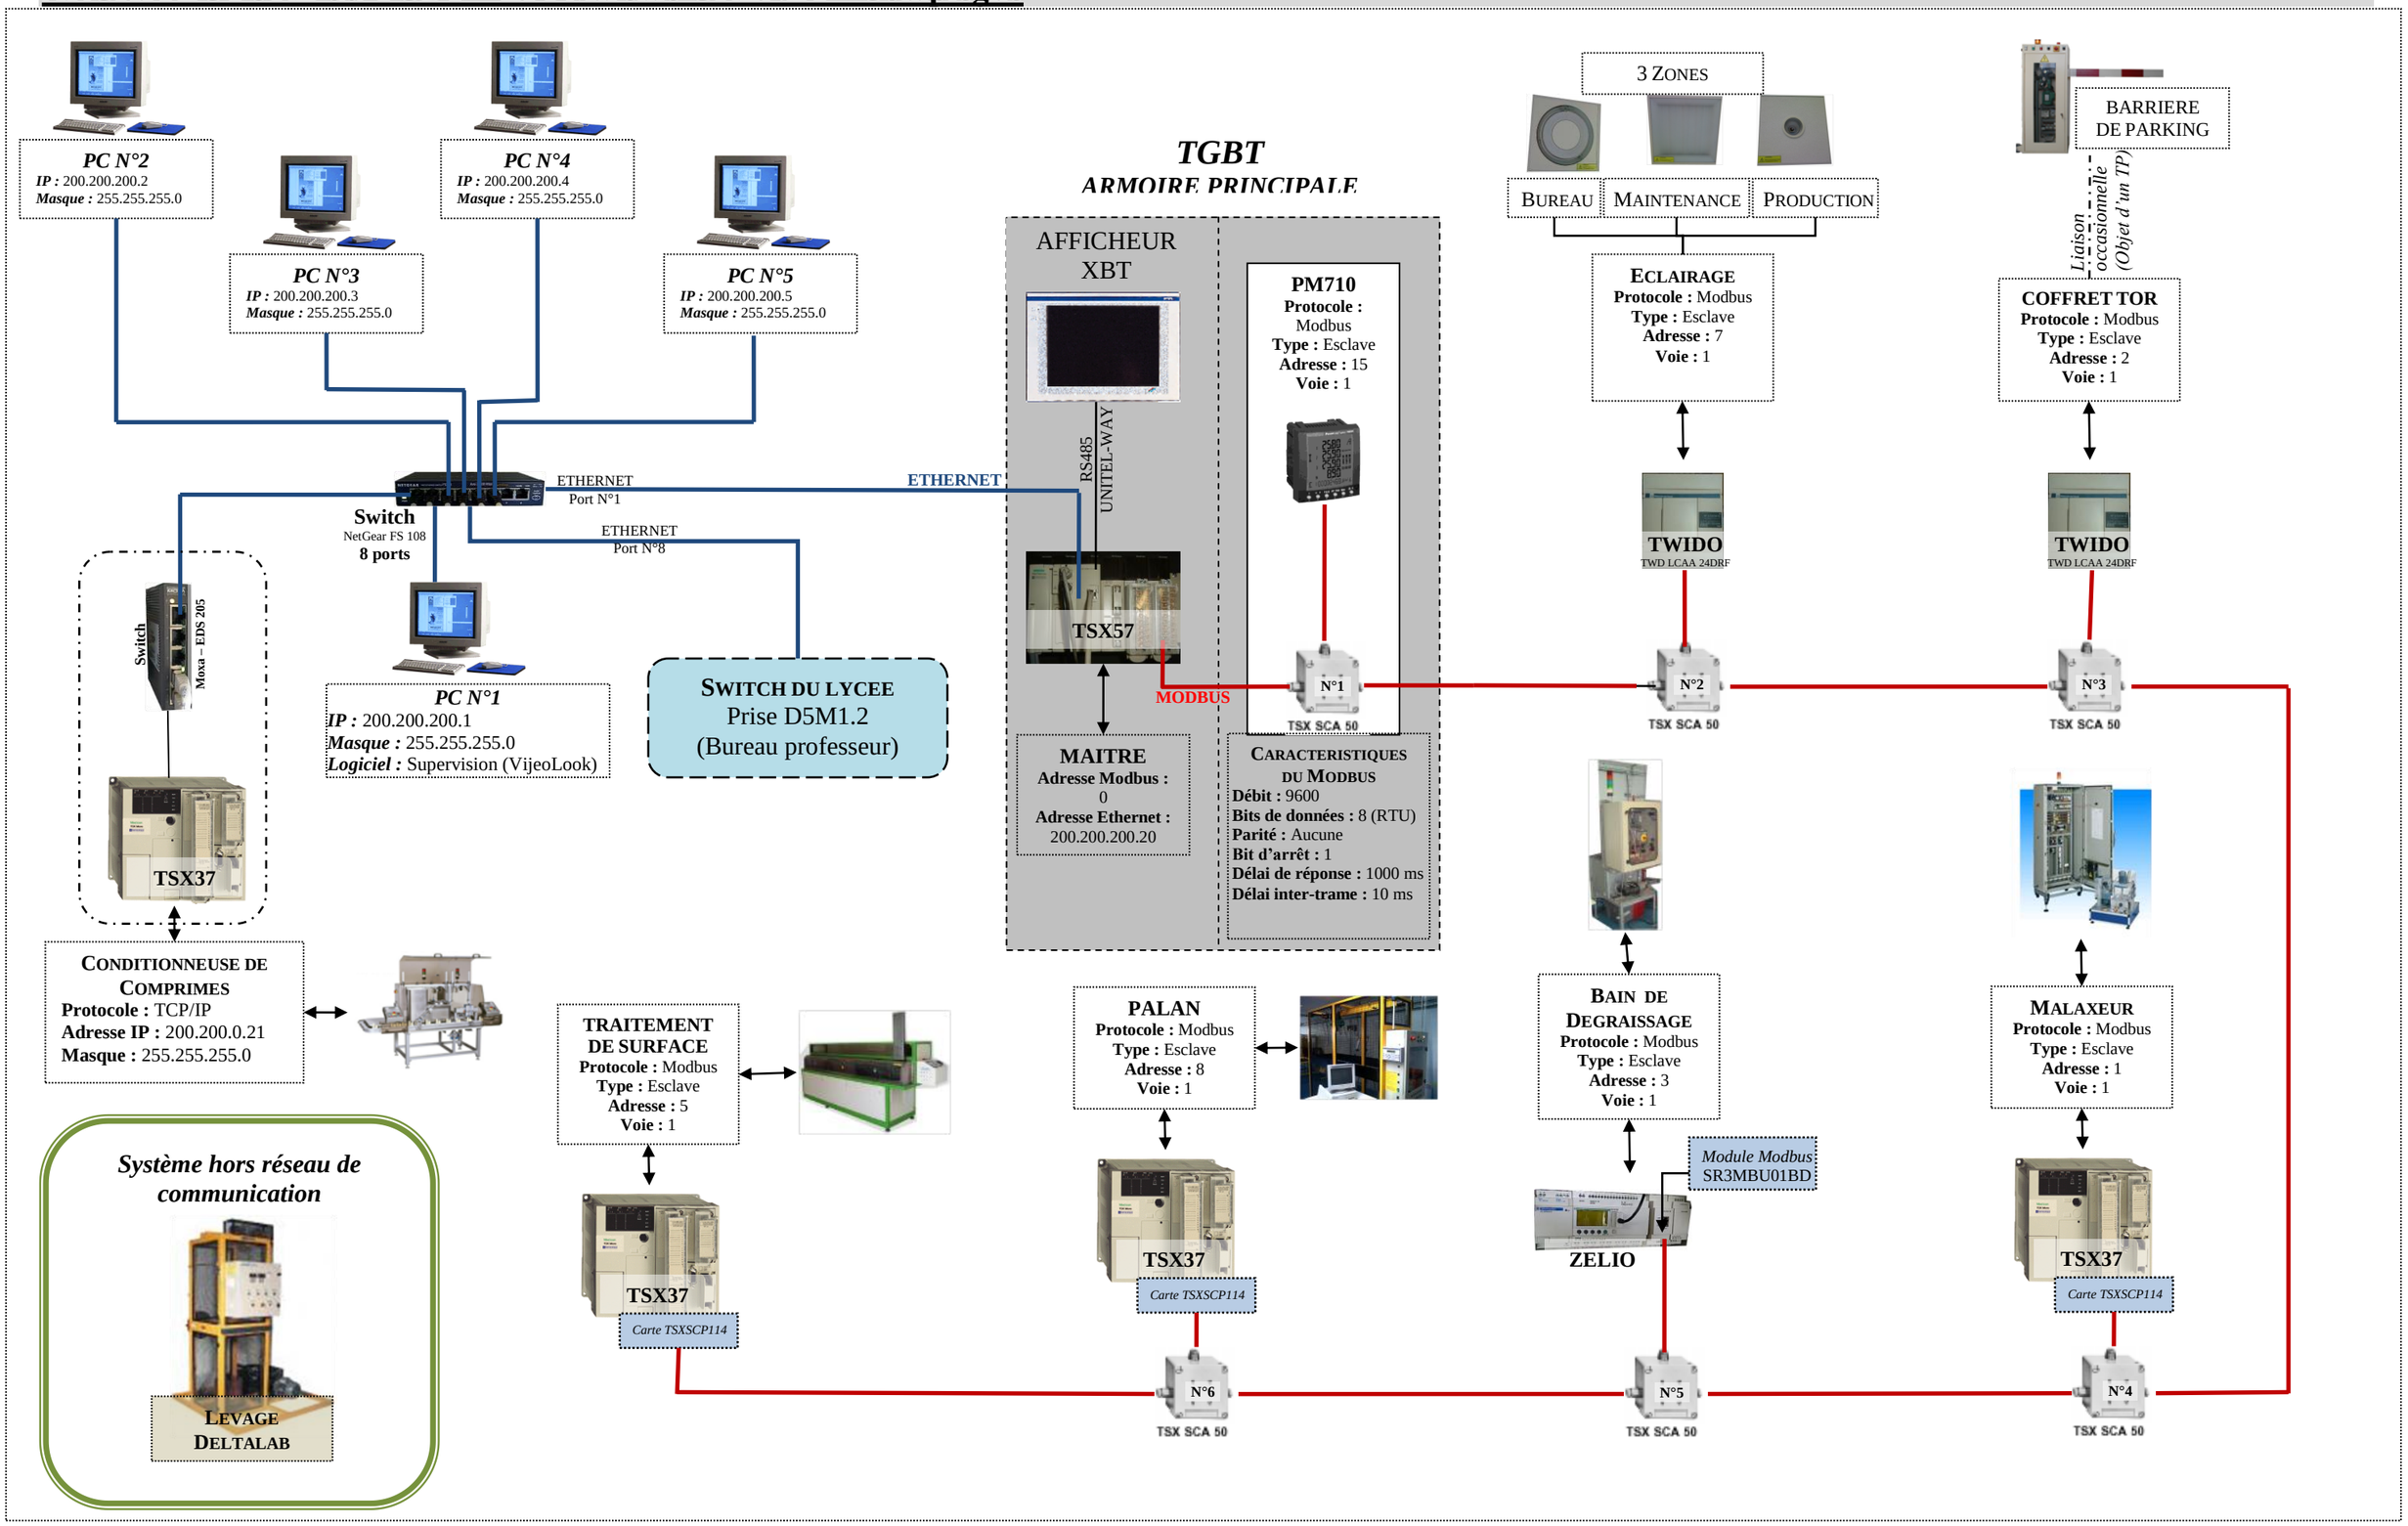ARCHITECTURE du TGBT – LPI Mireille GRENET - Compiègne